




2階

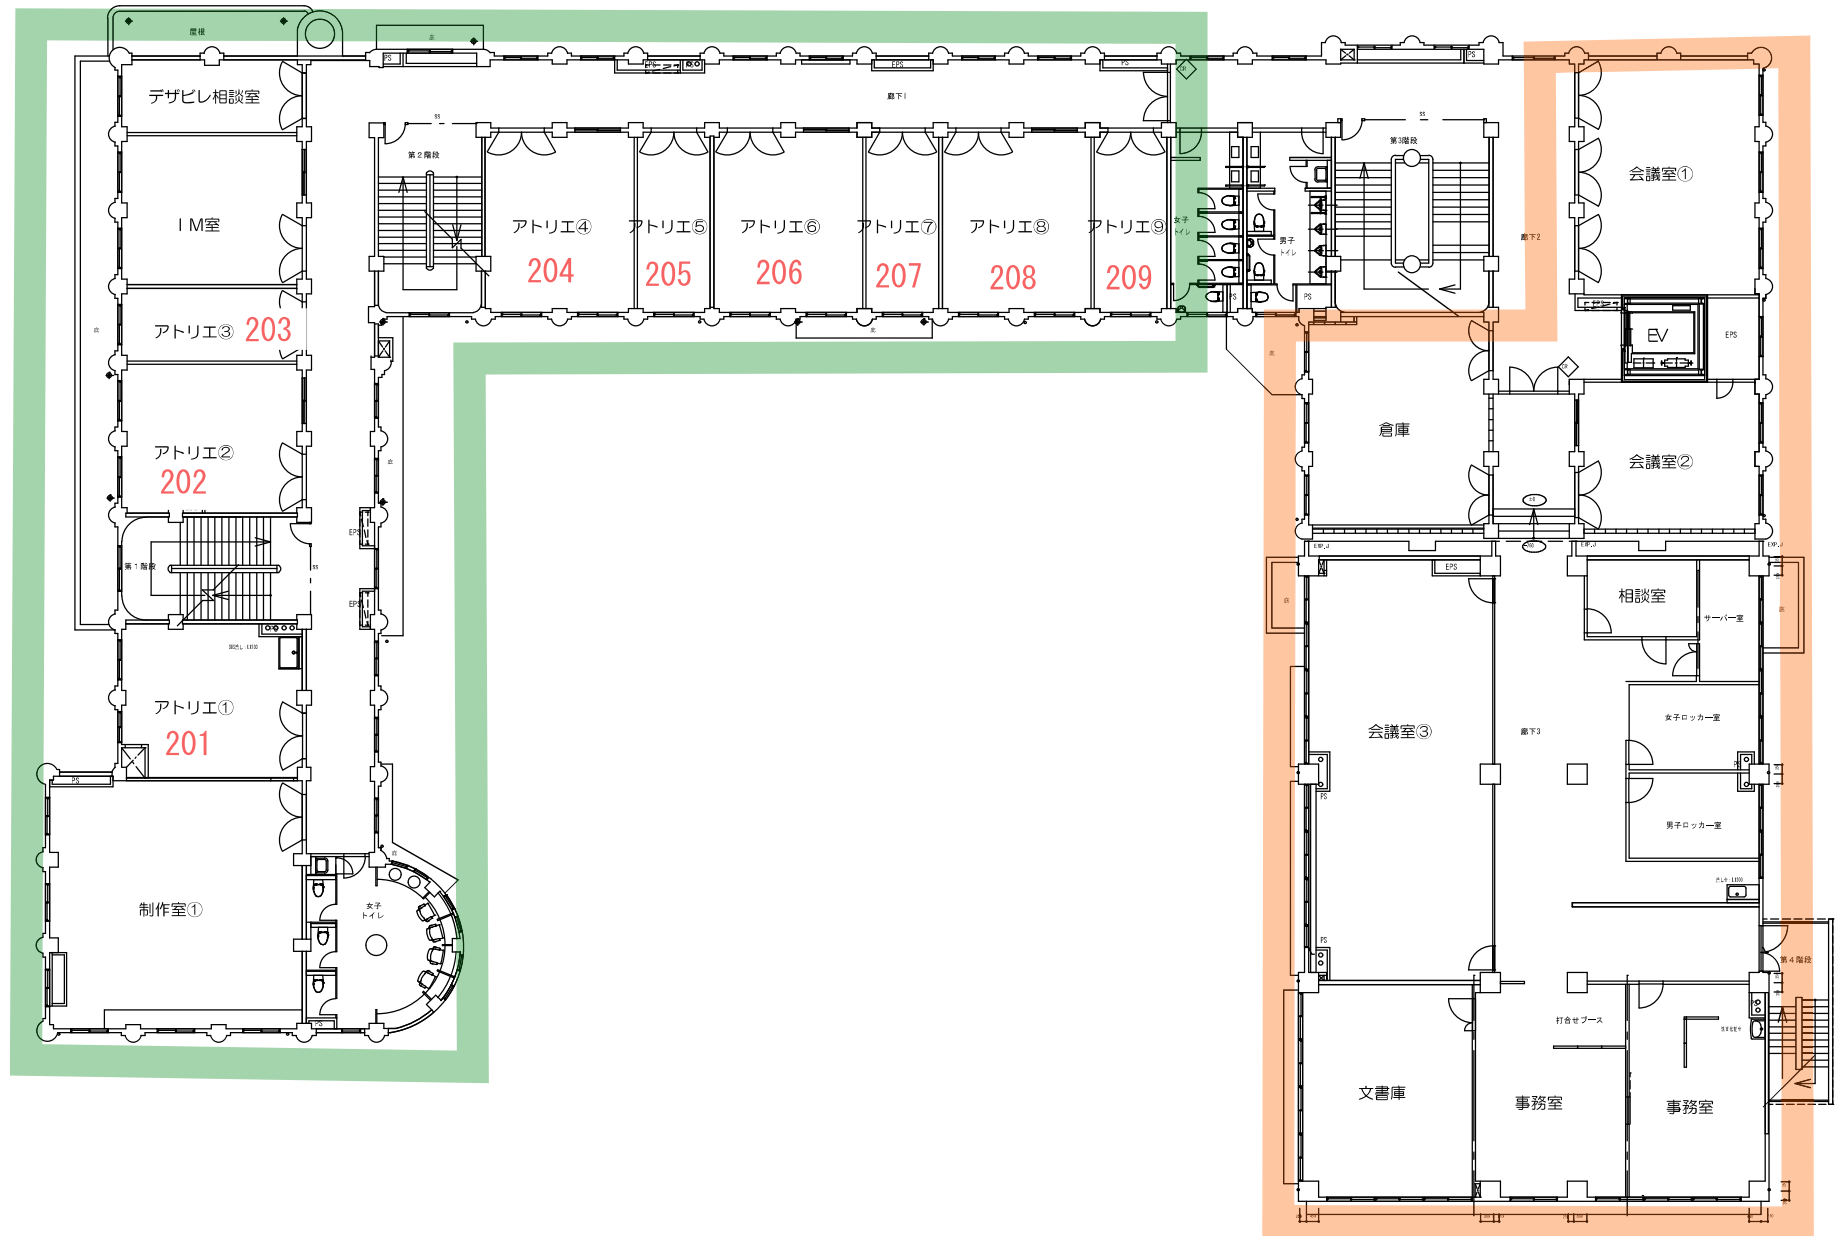

3階

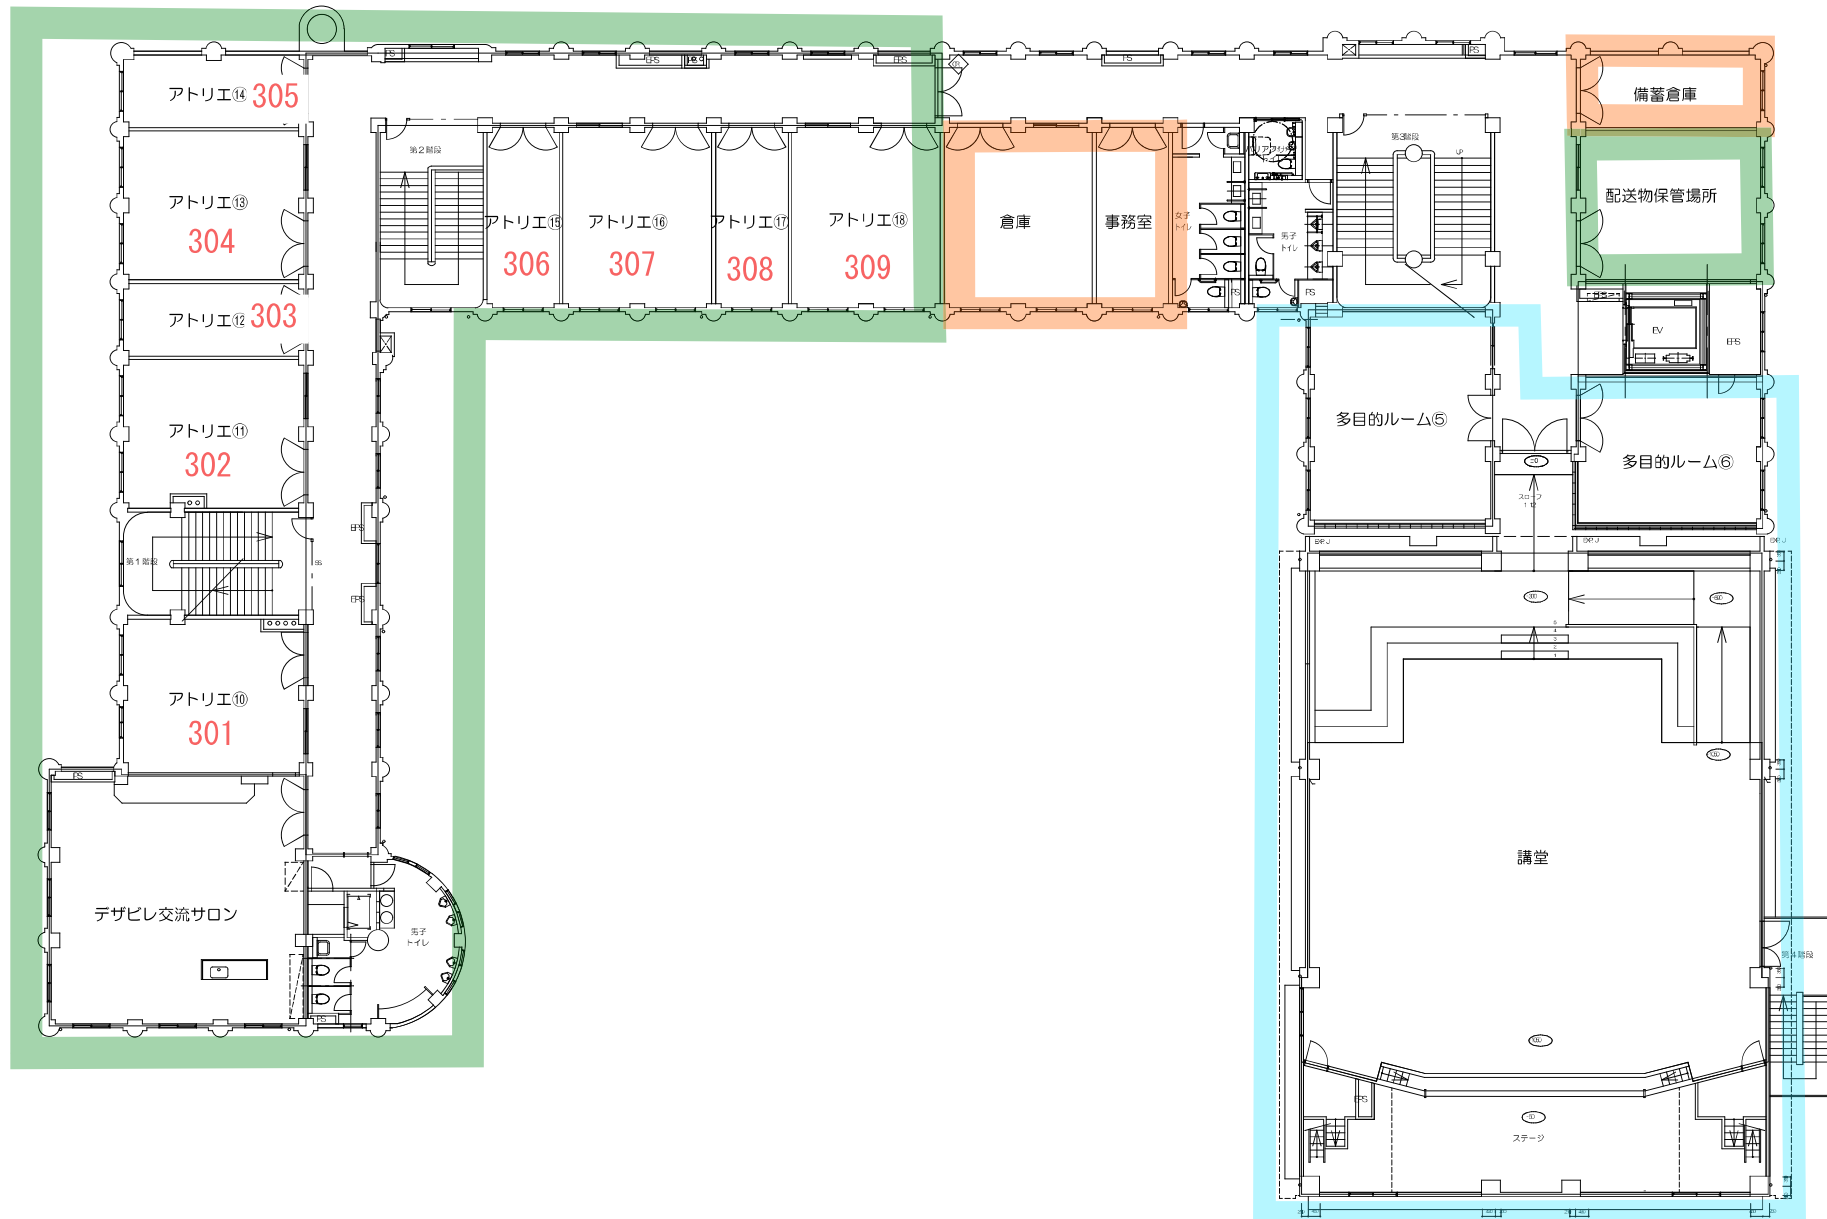

屋上

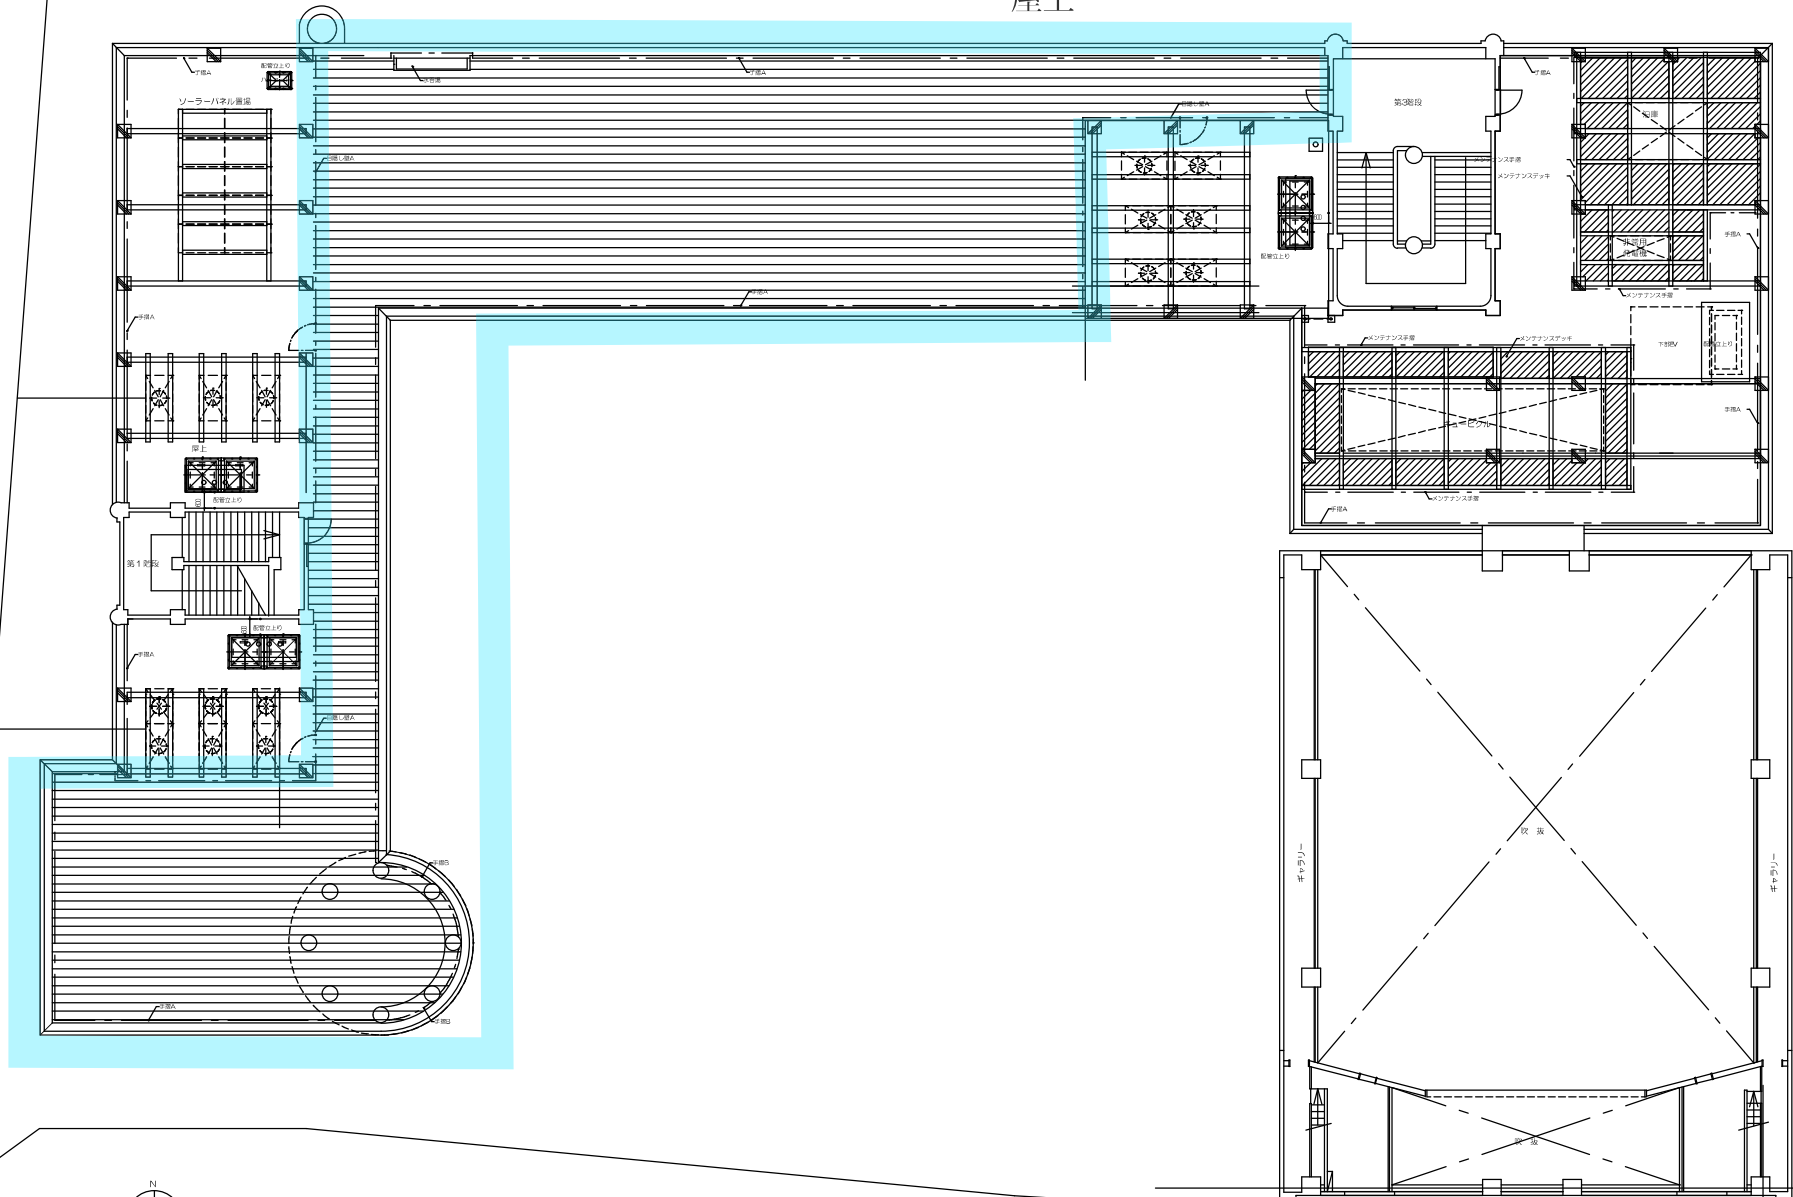

：ウッドデッキ範囲 (約450㎡)