




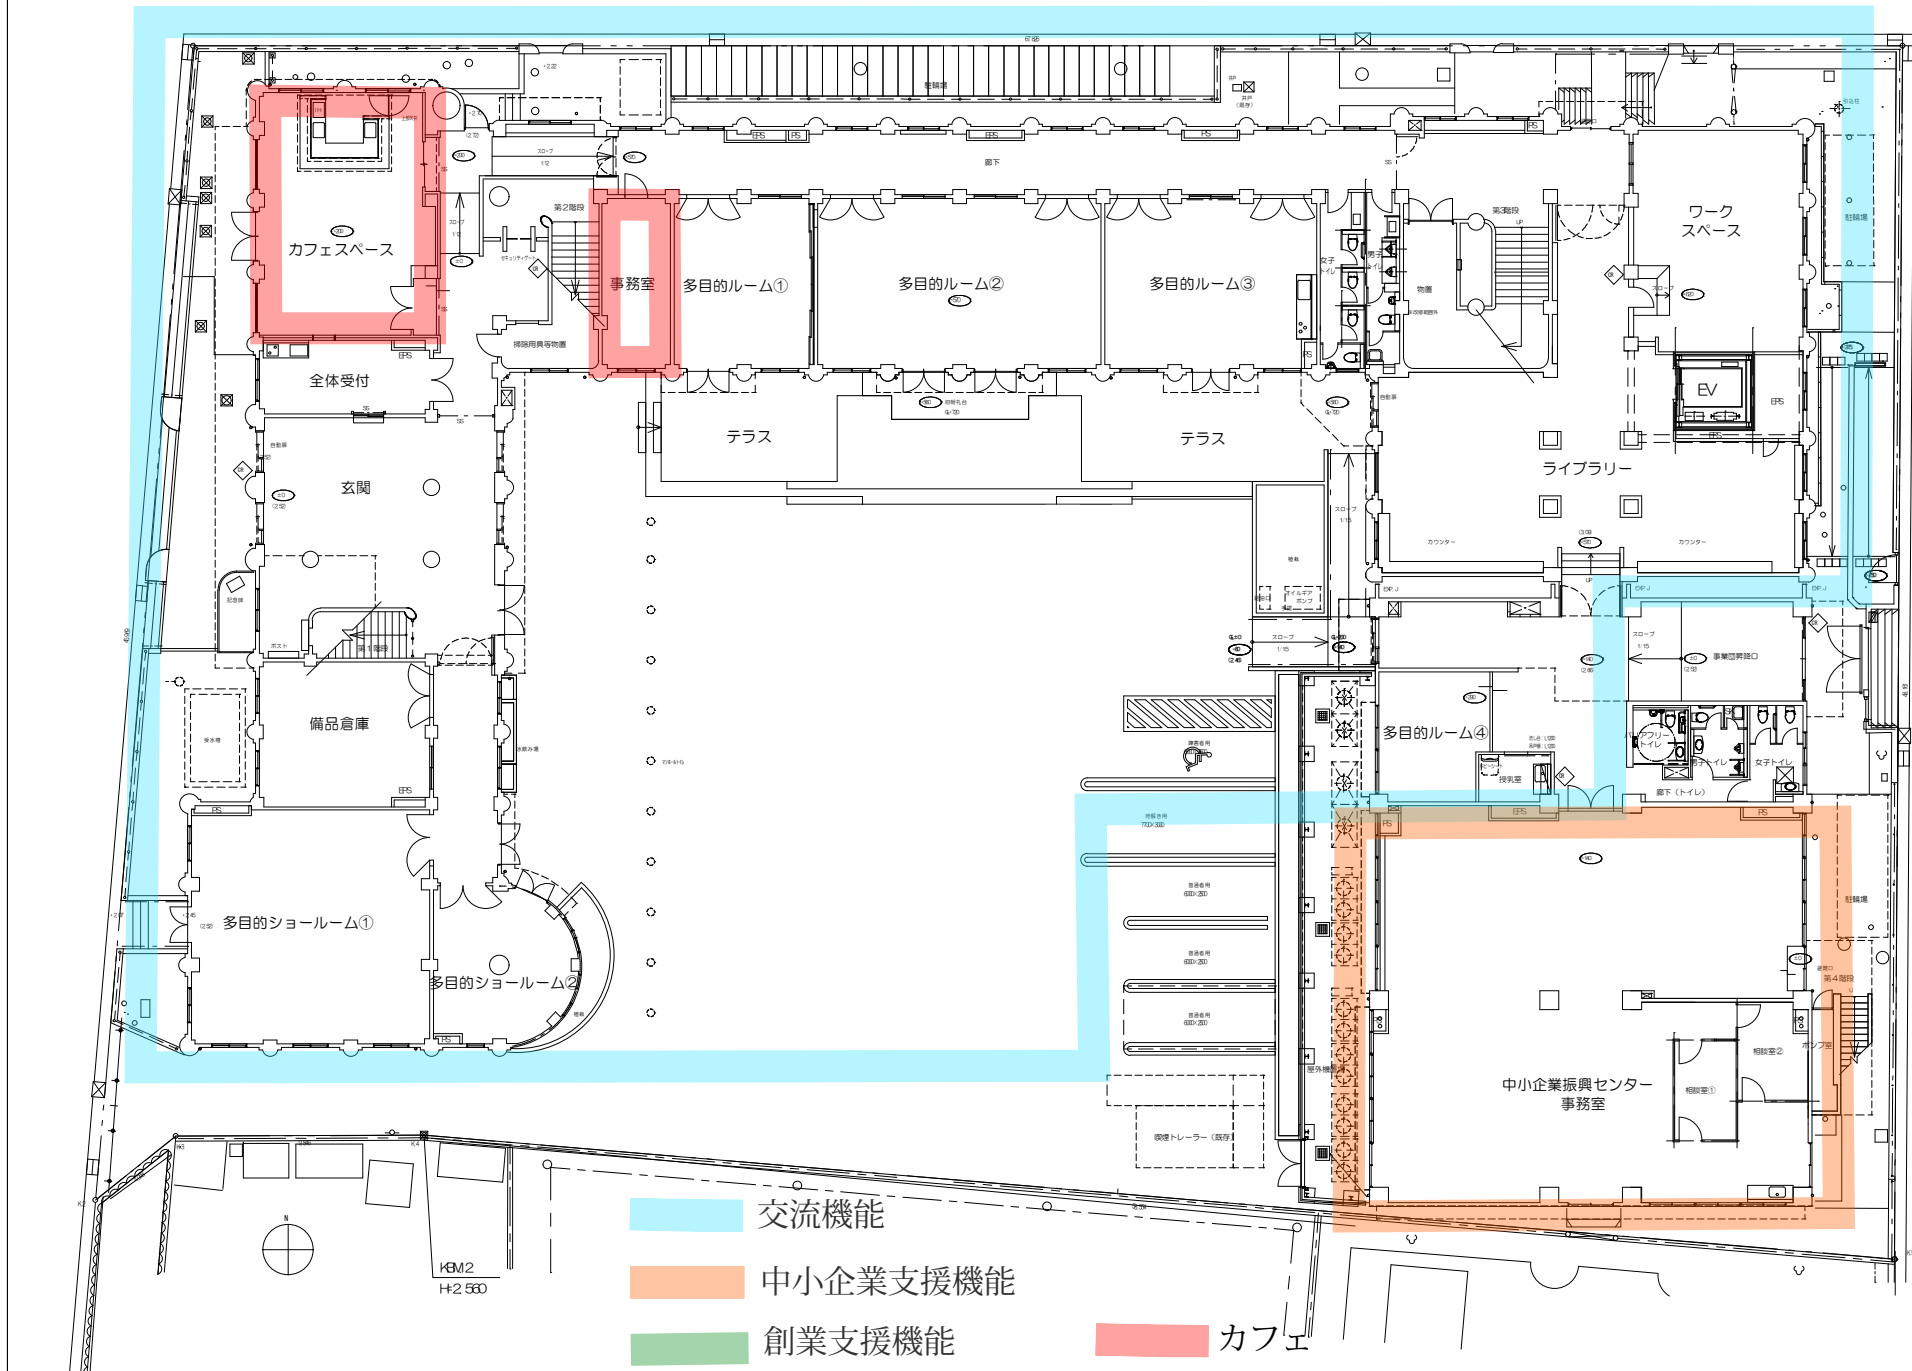


2階

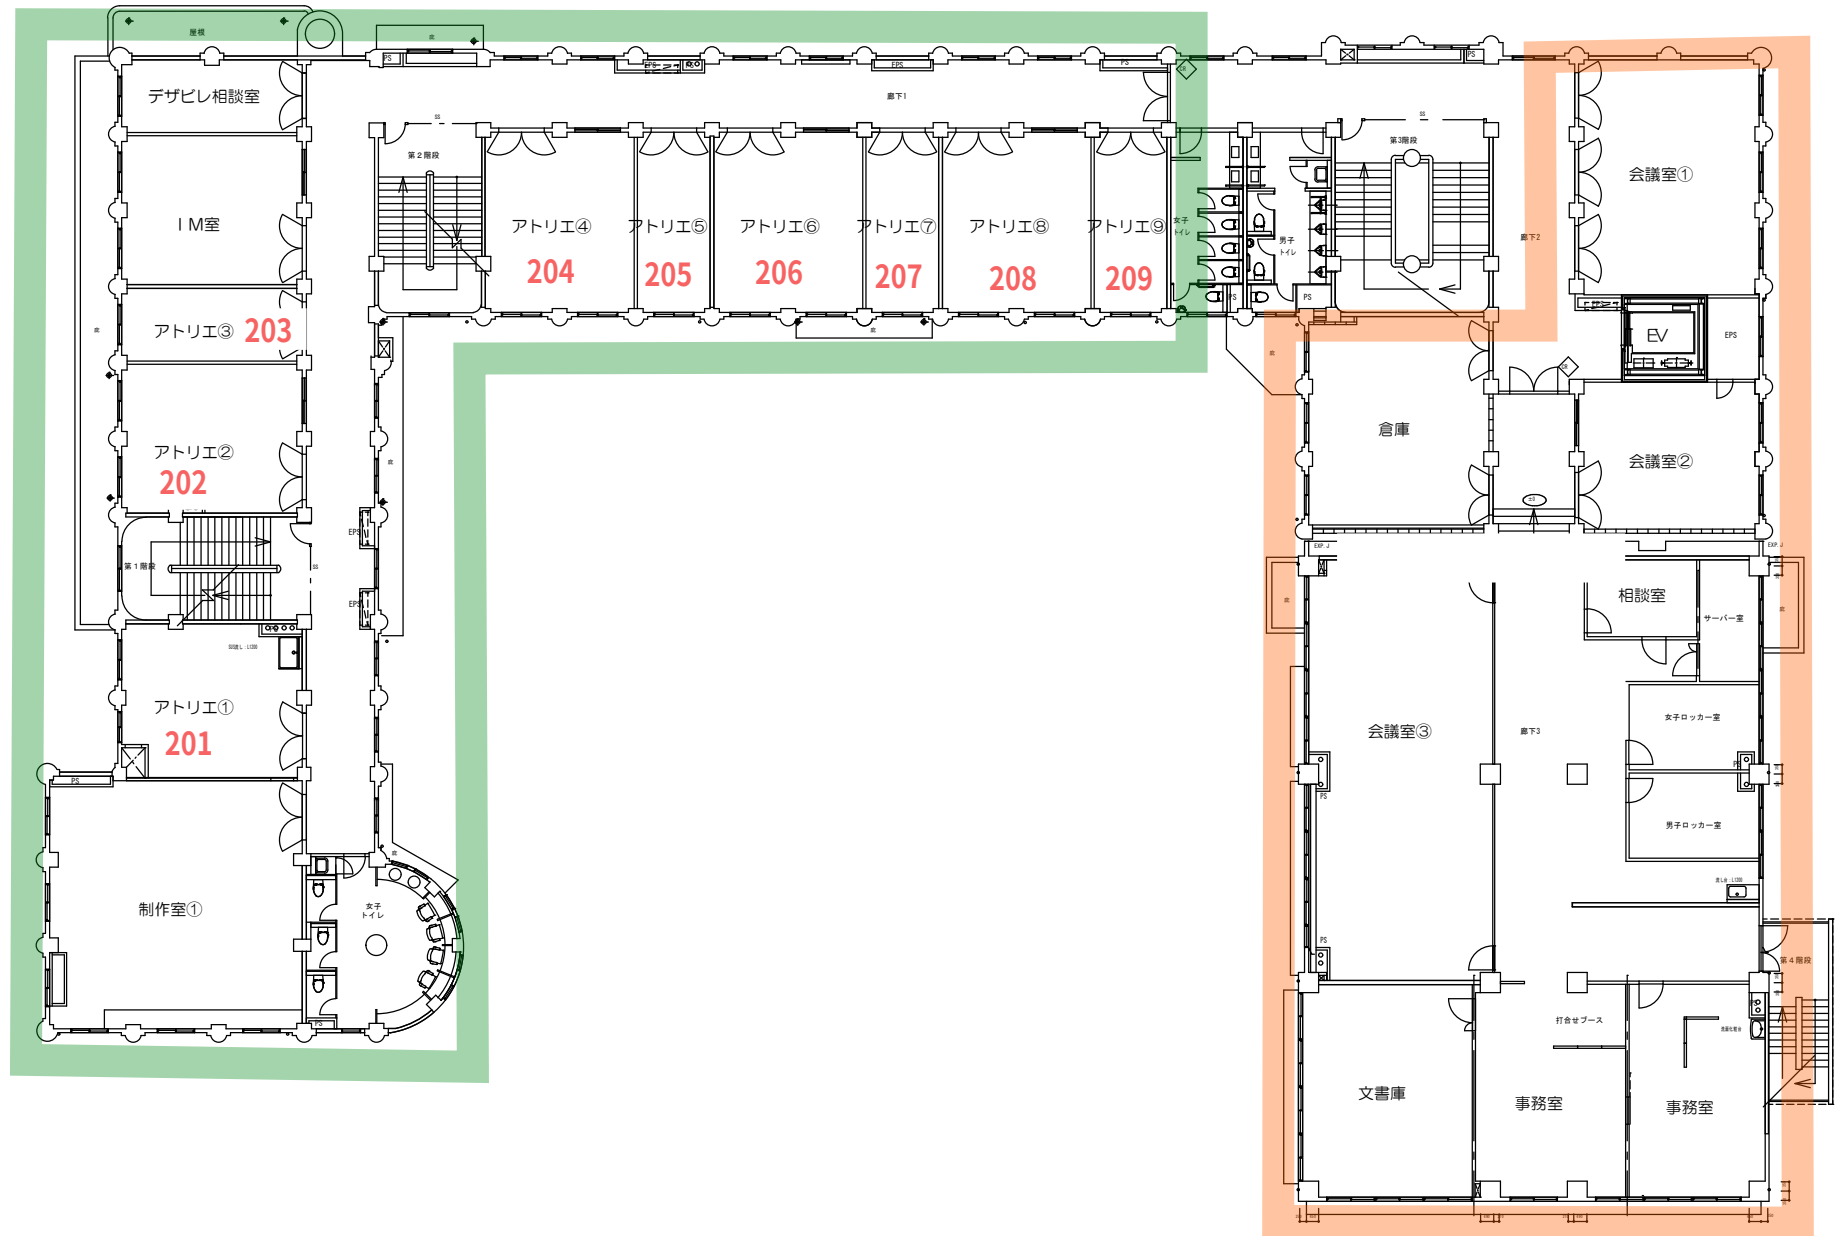

3階

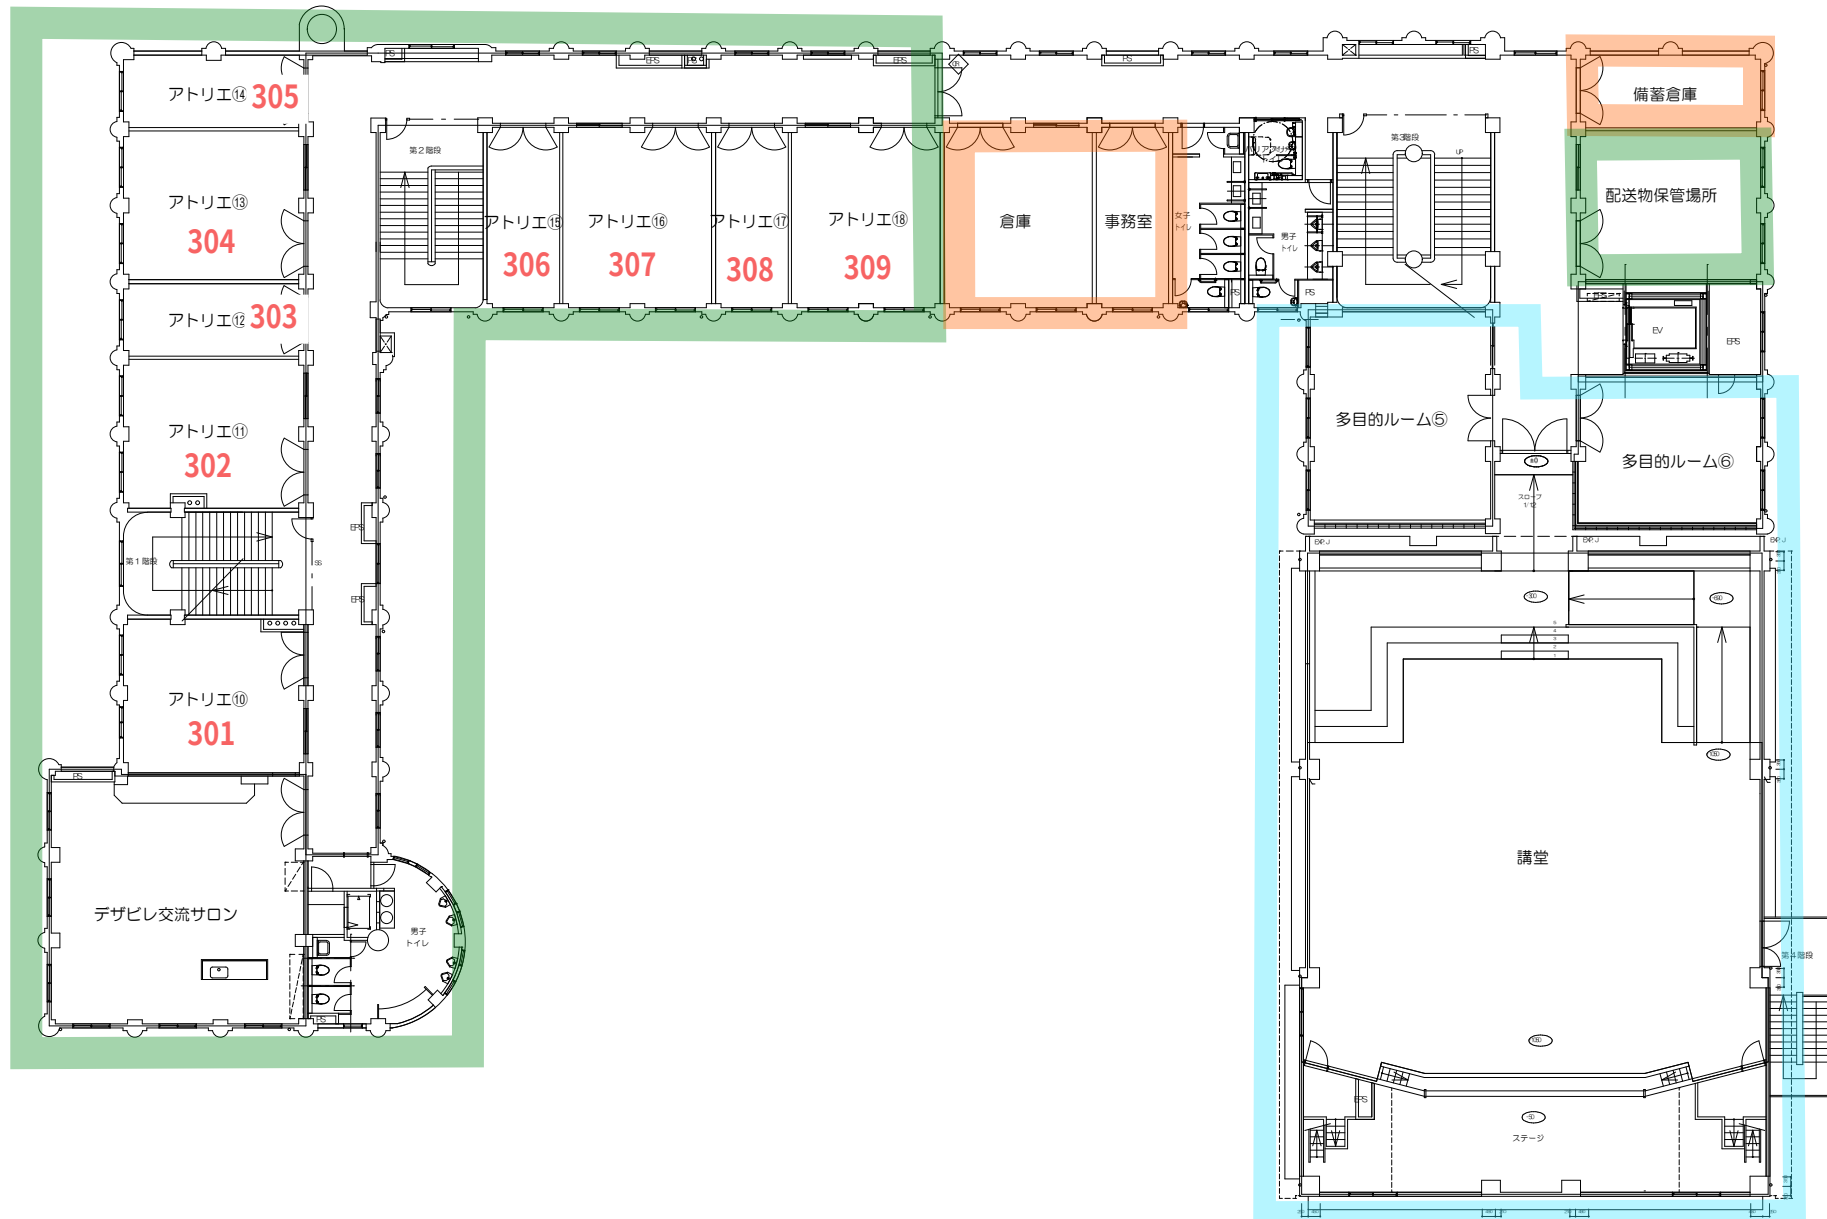

屋上

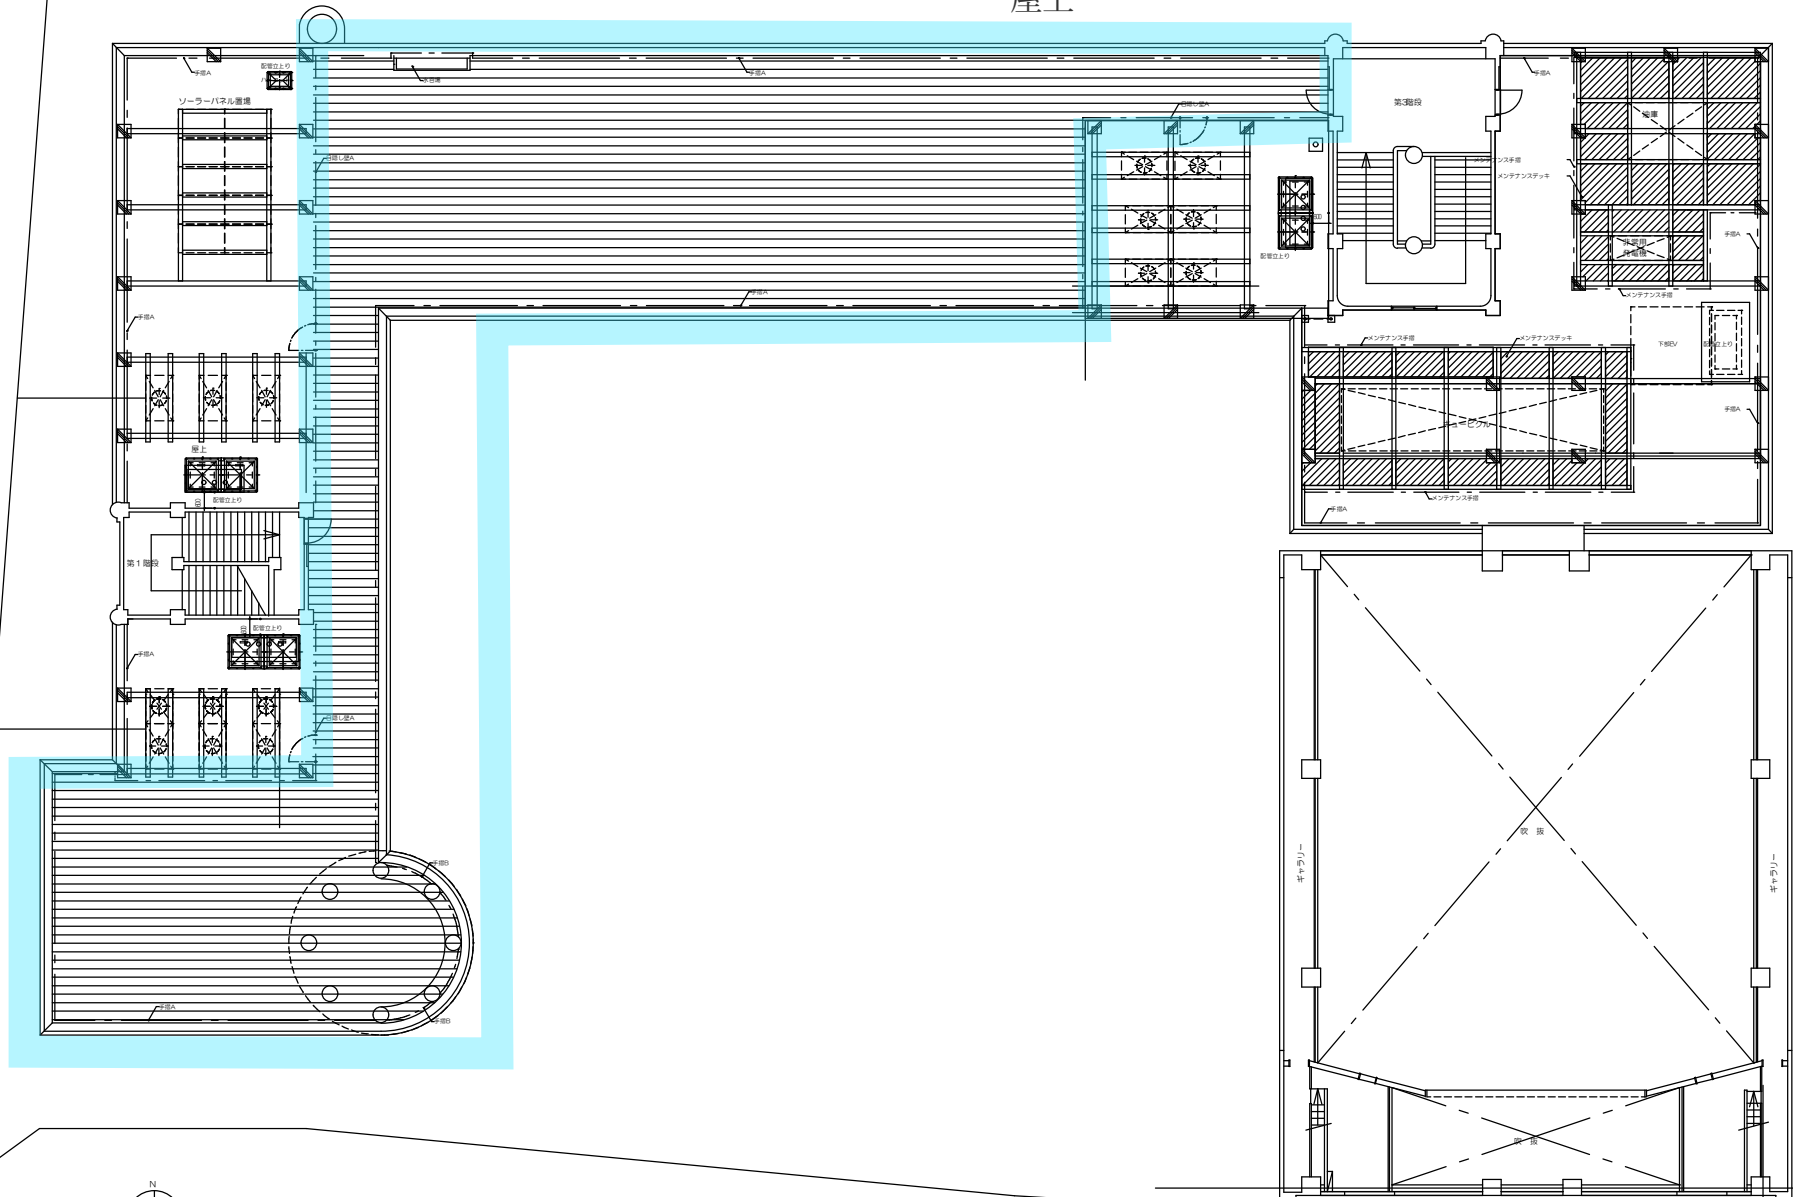

：ウッドデッキ敷設 (約450㎡)